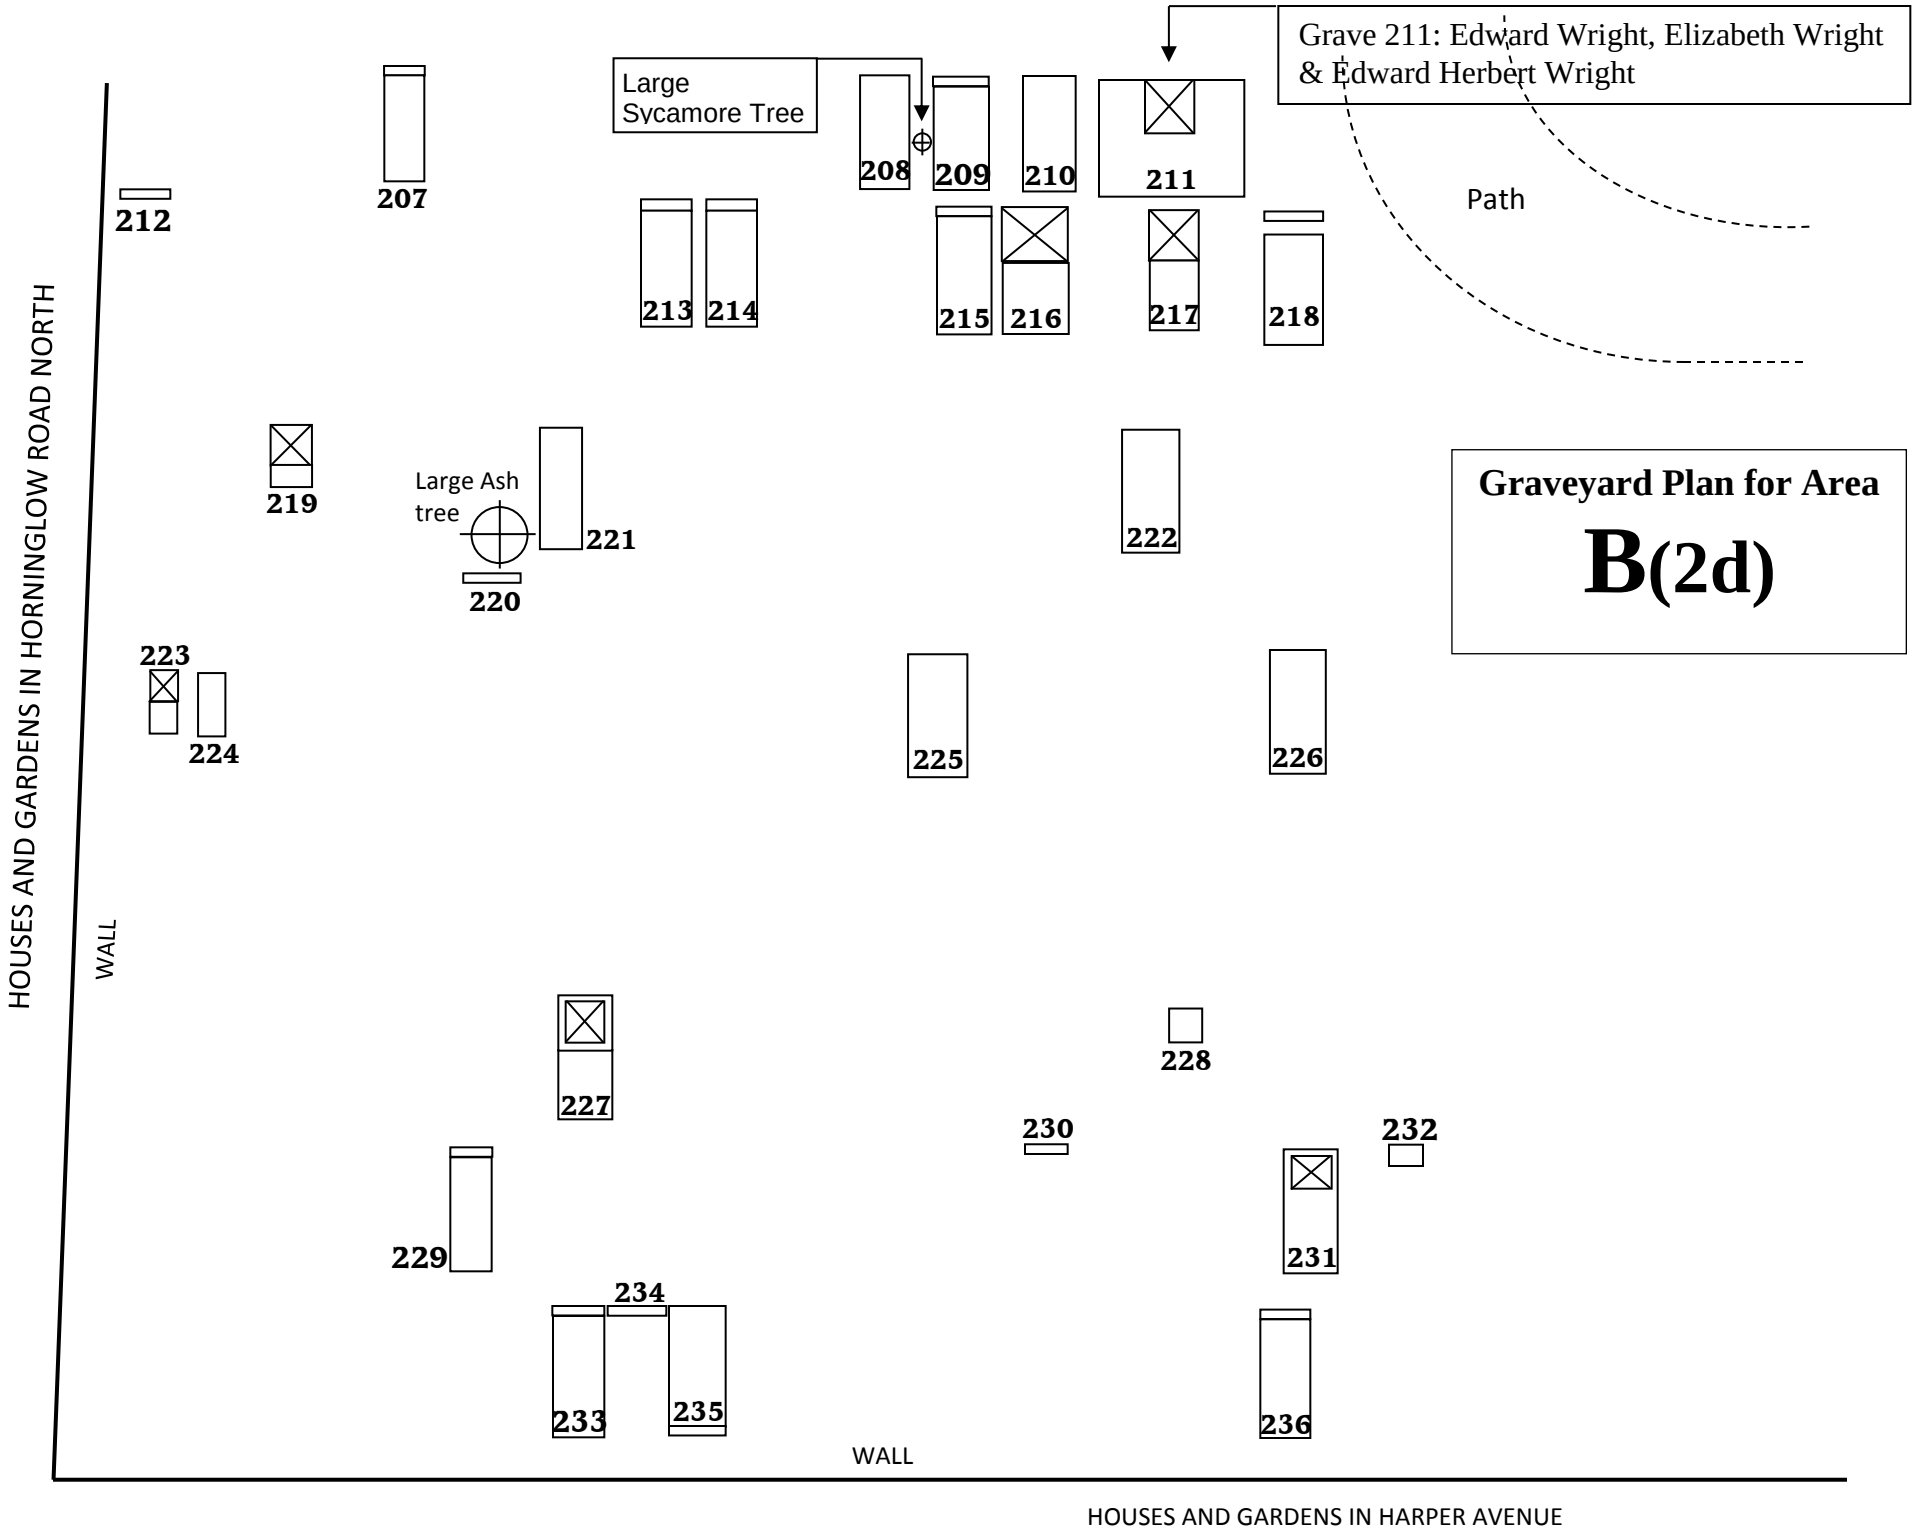
Grave 211: Edward Wright, Elizabeth Wright & Edward Herbert Wright
Large Sycamore Tree
Path
Large Ash tree
Graveyard Plan for Area
B(2d)
HOUSES AND GARDENS IN HORNINGLOW ROAD NORTH
WALL
WALL
HOUSES AND GARDENS IN HARPER AVENUE
207
208
209
210
211
212
213
214
215
216
217
218
219
220
221
222
223
224
225
226
227
228
229
230
231
232
233
234
235
236